FilmL.A., Inc.
6255 W Sunset Blvd, 12th Floor
Hollywood, CA 90028
t: (213)977-8600 - f: (213)977-8601
www.filmla.com

Summary Information

Permit No: F00161268-A **Type of Permit:** FILMING **Release Date:** 01/30/2020

Production Company	ABC STUDIOS - HTGAWM
Insured Company Name	ABC STUDIOS - HTGAWM
Contact Phone No. 1	323-993-7020
Contact Phone No. 2	
Fax	323-993-7035
Address	1438 N. GOWER STREET, MAILBOX 12 LOS ANGELES, California 90028
Production Title	HOW TO GET AWAY WITH MURDER
Type of Production	TV Drama

Producer	Scott Printz
Director	Stephen Cragg
1st AD	Carol Vitkay
Production Manager	Brian Thomas
FilmL.A. Coordinator	Cody Penwell
Location Manager	TIMOTHY HILLMAN
Primary Phone	Mobile - 213-712-1637
Secondary Phone	Office - 323-993-7070
Location Assistant	Mona Nash
Primary Phone	Mobile - 818-415-8383
Secondary Phone	Office - 818-993-7070

Fees

Posting 300	$69.00
Posting 600	$138.00
Posting 1800	$414.00
Notification Charge	$173.00
LA CITY LANE AND STREET CLOSURE FEE	$312.00
FILMLA NON-REFUNDABLE FILM PERMIT RIDER FEE	$111.00

Total Permit Fee	$1,217.00
Number of Locations	3

NOT A PERMIT

FilmL.A., Inc.
6255 W Sunset Blvd, 12th Floor
Hollywood, CA 90028
t: (213)977-8600 - f: (213)977-8601
www.filmla.com

Summary Information — Location

Permit Number F00161268-A
Production Company ABC STUDIOS - HTGAWM
Insured Company ABC STUDIOS - HTGAWM
Production Title HOW TO GET AWAY WITH MURDER

Location Manager TIMOTHY HILLMAN
Primary Phone Mobile - 213-712-1637
Secondary Phone Office - 323-993-7070

Location Address 1227 Gordon St, Los Angeles, CA, 90038
Location Type Private Residence
Prep Dates 1/30/2020 - 1/30/2020 07:00 - 17:00 1 day
Film Dates 1/30/2020 - 1/30/2020 17:00 - 22:00 1 day
Strike Dates 1/31/2020 - 1/31/2020 07:00 - 10:00
Open or Closed to the Public Open

Generic Conditions
THE CONSUMPTION OF ALCOHOLIC BEVERAGES AND THE USE OF DRUGS, INCLUDING MARIJUANA, ON LOCATION BY ANY CAST, CREW, OR INVITED GUESTS IS STRICTLY PROHIBITED.
*Certain service and personnel fees required by jurisdictional agencies are not collected by FilmL.A. Any such fees must be paid directly to the appropriate agency, and a separate invoice will be provided to the permittee.
*LA CITY AND/OR LA COUNTY FIRE CHECKLIST ATTACHED TO FINAL PERMIT. THE PERMITTEE IS RESPONSIBLE FOR COMPLETING CHECKLIST PRIOR TO FILMING ACTIVITY AT THIS LOCATION. NON COMPLIANCE MAY RESULT IN ASSIGNMENT OF A FIRE OFFICER.
All closures impacting sidewalks must be implemented per WATCH manual, CA MUTCD TA-28 & TA-29
Community Survey Obtained
CROSSOVERS/CABLING ACROSS STREET II: Signage indicating “BUMPS AHEAD” required and a minimum of one LAPD officer will be required to be posted at crossover.
Equipment staging and vehicles may park on one side of the street only.
Must Maintain 5' Clearance on Sidewalks/Walkways
Must maintain local/emergency access
No cast or crew parking on area streets
No interference with merchant activity.
Notify LAPD Hollywood Division (213) 972-2971 and comm. (213) 978-6552 1/2 hour prior to any gunfire, brandishing weapons, special effects or simulated emergency or criminal activity.
Number of uniformed officers listed on the permit is a minimum requirement. Permittee remains responsible for deploying a sufficient number of uniformed officers to provide traffic and crowd control to ensure the safety of the film crew and the public.
Traffic control must be done in accordance w/MUTCD
Traffic Officers Required
Uniformed officers shall have a copy of the film permit in their possession and are required to confirm that all traffic control signage devices are in place.

Please see attached documents
Gordon St (closure) btwn Fountain Ave & Lexington Ave - How to get away with murder.pdf
Gordon St btwn Fountain Ave to Sunset Blvd ES curb+1 - How to get away with murder.pdf

Equipment on Location

Type	Quantity
5 or 10 ton trucks	2
Condors	2
Cube Trucks	1
Generator	2
Portable restrooms	1
Scissor Lifts	1
Stakebed	4

Personnel on Location

Type	Quantity
Cast	2
Crew	65
Extras	10
Off-Duty/Retired LAPD Officer(s)	3
Spot Check	1

DRAFT

FilmL.A., Inc.
6255 W Sunset Blvd, 12th Floor
Hollywood, CA 90028
t: (213)977-8600 - f: (213)977-8601
www.filmla.com

Summary Information — Location

Permit Number F00161268-A
Production Company ABC STUDIOS - HTGAWM
Insured Company ABC STUDIOS - HTGAWM
Production Title HOW TO GET AWAY WITH MURDER

Location Manager TIMOTHY HILLMAN
Primary Phone Mobile - 213-712-1637
Secondary Phone Office - 323-993-7070

Trucks	
Vans	4

Filming Activities Brandishing weapons; Camera in car; Camera on sticks; Crossovers in street; Drive by; Drive ups & away; Equipment on property; Equipment on sidewalk & street; Equipment on sidewalk, in curb lane & across street; Exterior Dialogue; Handheld equipment; Intermittent pedestrian control; Intermittent traffic control - 2 minutes standard; Wetdown; Man confronts another man with a gun at parked car.;

Jurisdiction **Political:** Los Angeles City - Council District 13 **Police:** Los Angeles Police **Fire:** Los Angeles City Department

Thomas Guide **Page:** 593 **Grid:** G5

Approvals

FILML.A. CLOSURES	Yulizza Ramirez
LOS ANGELES CITY DEPARTMENT OF PUBLIC WORKS	LaMeisha Candler
LOS ANGELES CITY POLICE DEPARTMENT	Vincent Aguirre

Coordinator Note RIDER A RELEASES THE REMAINING LOCATIONS

Parking

Base Camp	SUNSET GOWER STUDIOS	**Crew Parking**	SUNSET GOWER STUDIOS
Location Type : Other Location	1438 N Gower St, Los Angeles, CA, 90028	Location Type : Other Location	1438 N Gower St, Los Angeles, CA, 90028

Posting "No Parking" signs B/S GORDON ST., FOUNTAIN AVE. - LEXINGTON ST.
S/S FOUNTAIN AVE., GORDON ST. - 150 FT. EAST & WEST

Approximate Footage 1501 - 1800 **Log Number** 269811

Date(s) 1/30/2020 to 1/30/2020 **Time(s)** 07:00 to 22:00

Lane / Full Closure FULL CLOSURE N. GORDON ST.; FOUNTAIN AV TO LEXINGTON AV.
Approximate Footage 0 - 300

Date(s) 1/30/2020 to 1/30/2020 **Time(s)** 17:00 to 22:00

Lane / Full Closure E/S CURB LANE PLUS ONE ON GORDON ST. FROM SUNSET TO FOUNTAIN
Approximate Footage 0 - 300

Date(s) 1/30/2020 to 1/30/2020 **Time(s)** 06:00 to 18:00

NOT A PERMIT

FilmL.A., Inc.
6255 W Sunset Blvd, 12th Floor
Hollywood, CA 90028
t: (213)977-8600 - f: (213)977-8601
www.filmla.com

Summary Information — Location

Permit Number F00161268-A
Production Company ABC STUDIOS - HTGAWM
Insured Company ABC STUDIOS - HTGAWM
Production Title HOW TO GET AWAY WITH MURDER

Location Manager TIMOTHY HILLMAN
Primary Phone Mobile - 213-712-1637
Secondary Phone Office - 323-993-7070

Location Address 1310 Gordon St, Los Angeles, CA, 90028
Location Type Vacant lot
Prep Dates 1/29/2020 - 1/29/2020 07:00 - 18:30 1 day
Film Dates 1/30/2020 - 1/30/2020 07:00 - 14:00 1 day
Strike Dates 1/30/2020 - 1/30/2020 14:00 - 17:00
Open or Closed to the Public Closed

Generic Conditions
THE CONSUMPTION OF ALCOHOLIC BEVERAGES AND THE USE OF DRUGS, INCLUDING MARIJUANA, ON LOCATION BY ANY CAST, CREW, OR INVITED GUESTS IS STRICTLY PROHIBITED.
*Certain service and personnel fees required by jurisdictional agencies are not collected by FilmL.A. Any such fees must be paid directly to the appropriate agency, and a separate invoice will be provided to the permittee.
*LA CITY AND/OR LA COUNTY FIRE CHECKLIST ATTACHED TO FINAL PERMIT. THE PERMITTEE IS RESPONSIBLE FOR COMPLETING CHECKLIST PRIOR TO FILMING ACTIVITY AT THIS LOCATION. NON COMPLIANCE MAY RESULT IN ASSIGNMENT OF A FIRE OFFICER.
All closures impacting sidewalks must be implemented per WATCH manual, CA MUTCD TA-28 & TA-29
Community Survey Obtained
Equipment staging and vehicles may park on one side of the street only.
Must Maintain 5' Clearance on Sidewalks/Walkways
Must maintain local/emergency access
No cast or crew parking on area streets
No interference with merchant activity.
Notify LAPD Hollywood Division (213) 972-2971 and comm. (213) 978-6552 1/2 hour prior to any gunfire, brandishing weapons, special effects or simulated emergency or criminal activity.
Number of uniformed officers listed on the permit is a minimum requirement. Permittee remains responsible for deploying a sufficient number of uniformed officers to provide traffic and crowd control to ensure the safety of the film crew and the public.
Traffic control must be done in accordance w/MUTCD
Traffic Officers Required
Uniformed officers shall have a copy of the film permit in their possession and are required to confirm that all traffic control signage devices are in place.

Equipment on Location

Type	Quantity
Condors	1
Cranes	1
Cube Trucks	1
Generator	2
Picture vehicles	4
Scissor Lifts	1
Stakebed Trucks	4
Vans	4

Personnel on Location

Type	Quantity
Cast	2
Crew	65
Extras	25
Off-Duty/Retired LAPD Officer(s)	2
Spot Check	1

Filming Activities Camera on sticks; Drive by; Drive ups & away; Equipment on property; Equipment on sidewalk & street; Equipment on sidewalk, in curb lane & across street; Exterior Dialogue; Handheld

NOT A PERMIT

FilmL.A., Inc.
6255 W Sunset Blvd, 12th Floor
Hollywood, CA 90028
t: (213)977-8600 - f: (213)977-8601
www.filmla.com

Summary Information — Location

Permit Number F00161268-A
Production Company ABC STUDIOS - HTGAWM
Insured Company ABC STUDIOS - HTGAWM
Production Title HOW TO GET AWAY WITH MURDER

Location Manager TIMOTHY HILLMAN
Primary Phone Mobile - 213-712-1637
Secondary Phone Office - 323-993-7070

equipment; Intermittent pedestrian control; Intermittent traffic control - 2 minutes standard; Simulated ribbon cutting ceremony at construction site.;

Jurisdiction **Political:** Los Angeles City - Council District 13 **Police:** Los Angeles Police **Fire:** Los Angeles City Department

Thomas Guide **Page:** 593 **Grid:** G5

Approvals LOS ANGELES CITY POLICE DEPARTMENT Richard Priest

Parking

Base Camp	SUNSET GOWER STUDIOS	**Crew Parking**	SUNSET GOWER STUDIOS
Location Type : Other Location	1438 N Gower St, Los Angeles, CA, 90028	Location Type : Other Location	1438 N Gower St, Los Angeles, CA, 90028

Posting "No Parking" signs B/S GORDON ST., FOUNTAIN AVE. - 300' NORTH
Approximate Footage 301 - 600 **Log Number** 269812
Date(s) 1/30/2020 to 1/30/2020 **Time(s)** 07:00 to 17:00

Posting "No Parking" signs W/S GORDON ST. FROM SUNSET 300 FT. SOUTH
Approximate Footage 0 - 300 **Log Number** 269813
Date(s) 1/30/2020 to 1/30/2020 **Time(s)** 18:00 to 06:00

NOT A PERMIT

FilmL.A., Inc.
6255 W Sunset Blvd, 12th Floor
Hollywood, CA 90028
t: (213)977-8600 - f: (213)977-8601
www.filmla.com

Summary Information — Location

Permit Number F00161268-A
Production Company ABC STUDIOS - HTGAWM
Insured Company ABC STUDIOS - HTGAWM
Production Title HOW TO GET AWAY WITH MURDER

Location Manager TIMOTHY HILLMAN
Primary Phone Mobile - 213-712-1637
Secondary Phone Office - 323-993-7070

Location Address 1412 Gordon St, Los Angeles, CA, 90028
Location Type Private Residence
Prep Dates 1/30/2020 - 1/30/2020 07:00 - 17:00 1 day
Film Dates 1/30/2020 - 1/30/2020 09:00 - 23:59 1 day
Strike Dates 1/30/2020 - 1/30/2020 17:00 - 20:00
Open or Closed to the Public Open

Generic Conditions
THE CONSUMPTION OF ALCOHOLIC BEVERAGES AND THE USE OF DRUGS, INCLUDING MARIJUANA, ON LOCATION BY ANY CAST, CREW, OR INVITED GUESTS IS STRICTLY PROHIBITED.
*Certain service and personnel fees required by jurisdictional agencies are not collected by FilmL.A. Any such fees must be paid directly to the appropriate agency, and a separate invoice will be provided to the permittee.
*LA CITY AND/OR LA COUNTY FIRE CHECKLIST ATTACHED TO FINAL PERMIT. THE PERMITTEE IS RESPONSIBLE FOR COMPLETING CHECKLIST PRIOR TO FILMING ACTIVITY AT THIS LOCATION. NON COMPLIANCE MAY RESULT IN ASSIGNMENT OF A FIRE OFFICER.
All closures impacting sidewalks must be implemented per WATCH manual, CA MUTCD TA-28 & TA-29
Community Survey Obtained
Equipment staging and vehicles may park on one side of the street only.
Must Maintain 5' Clearance on Sidewalks/Walkways
Must maintain local/emergency access
No cast or crew parking on area streets
No interference with merchant activity.
Notify LAPD Hollywood Division (213) 972-2971 and comm. (213) 978-6552 1/2 hour prior to any gunfire, brandishing weapons, special effects or simulated emergency or criminal activity.
Number of uniformed officers listed on the permit is a minimum requirement. Permittee remains responsible for deploying a sufficient number of uniformed officers to provide traffic and crowd control to ensure the safety of the film crew and the public.
Traffic control must be done in accordance w/MUTCD
Traffic Officers Required
Uniformed officers shall have a copy of the film permit in their possession and are required to confirm that all traffic control signage devices are in place.

Please see attached document Gordon St btwn 1412 Gordon St & 100ft North South Alt curb+1 - How to Get Away With Murder.pdf

Equipment on Location

Type	Quantity
5 or 10 ton trucks	2
Condors	1
Cranes	1
Cube Trucks	1
Generator	2
Picture vehicles	4
Scissor Lifts	1
Stakebed	4

Personnel on Location

Type	Quantity
Cast	2
Crew	65
Extras	12
Off-Duty/Retired LAPD Officer(s)	2
Spot Check	1

DRAFT NOT PERMIT

FilmL.A., Inc.
6255 W Sunset Blvd, 12th Floor
Hollywood, CA 90028
t: (213)977-8600 - f: (213)977-8601
www.filmla.com

Summary Information — Location

Permit Number F00161268-A
Production Company ABC STUDIOS - HTGAWM
Insured Company ABC STUDIOS - HTGAWM
Production Title HOW TO GET AWAY WITH MURDER

Location Manager TIMOTHY HILLMAN
Primary Phone Mobile - 213-712-1637
Secondary Phone Office - 323-993-7070

Trucks	
Vans	5

Filming Activities Brandishing weapons; Camera on sticks; Crossovers in street; Drive by; Drive ups & away; Equipment on property; Equipment on sidewalk & street; Equipment on sidewalk, in curb lane & across street; Exterior Dialogue; Handheld equipment; Intermittent pedestrian control; Intermittent traffic control - 2 minutes standard; Wetdown; 2 men in car talking;

Jurisdiction **Political:** Los Angeles City - Council District 13 **Police:** Los Angeles Police **Fire:** Los Angeles City Department

Thomas Guide **Page:** 593 **Grid:** G5

Approvals

FILML.A. CLOSURES	Yulizza Ramirez
LOS ANGELES CITY DEPARTMENT OF PUBLIC WORKS	Vanessa Martin
LOS ANGELES CITY POLICE DEPARTMENT	Vincent Aguirre

Parking

Base Camp	SUNSET GOWER STUDIOS	**Crew Parking**	SUNSET GOWER STUDIOS
Location Type : Other Location	1438 N Gower St, Los Angeles, CA, 90028	Location Type : Other Location	1438 N Gower St, Los Angeles, CA, 90028

Lane / Full Closure ALTERNATING CURB LANE PLUS ONE ON GORDON ST. FROM LOCATION 100 FT. NORTH & SOUTH

Approximate Footage 0 - 300

Date(s) 1/30/2020 to 1/30/2020 **Time(s)** 09:00 to 17:00

NOT A PERMIT

Permit #F00161266-A

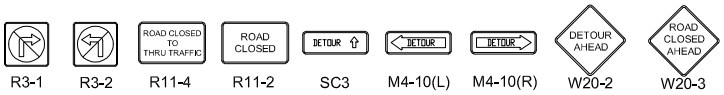

ALL TRAFFIC CONTROL WILL BE INSTALLED TO MEET OR EXCEED THE LATEST CA-MUTCD MINIMUM REQUIREMENTS

Ⓢ TRAFFIC SIGNAL

● TRAFFIC CONE

TYPE I W/ SIGN

FLASHING ARROW SIGN (FAS)

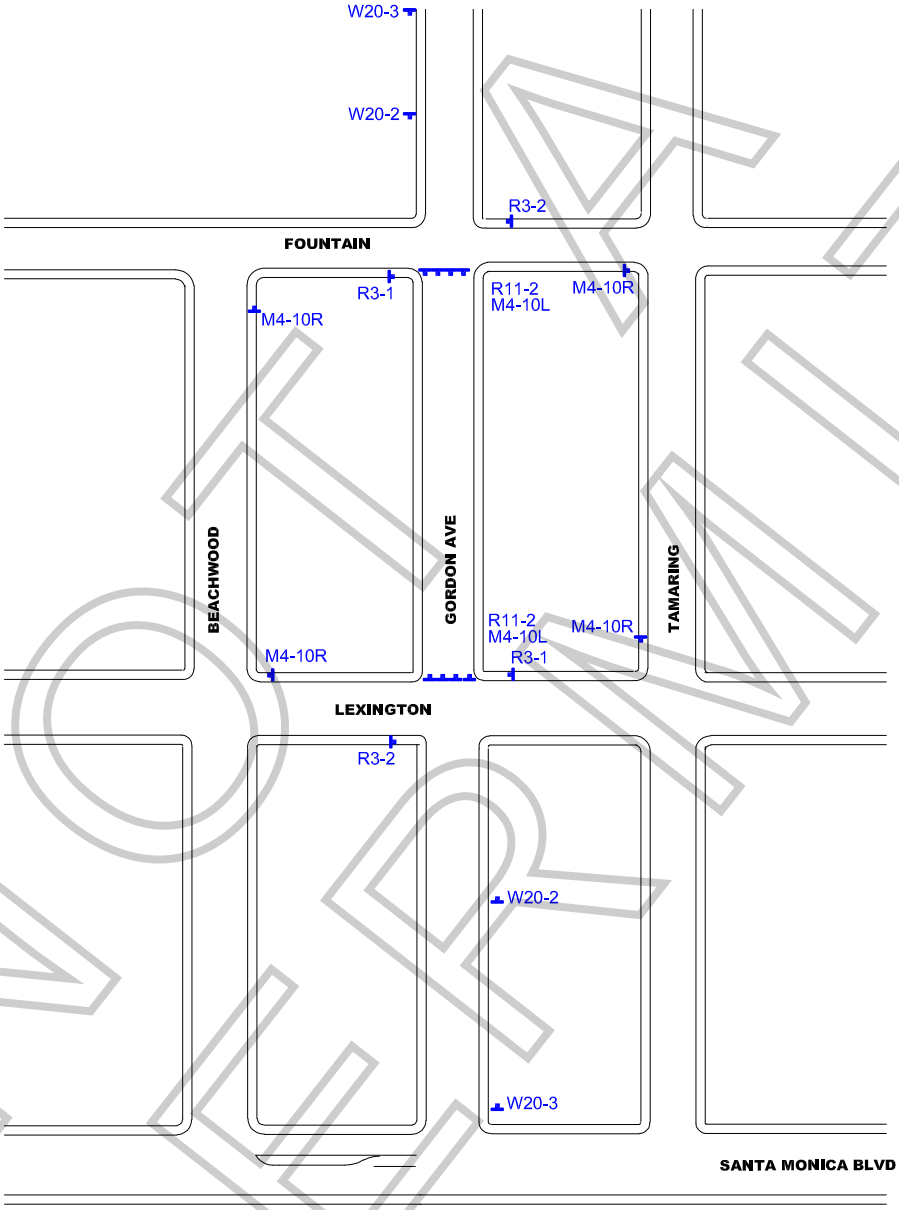

NOT A PERMIT

WORK ZONE TRAFFIC CONTROL PLAN
GENERAL NOTES

1. DATE/TIME: 1-30-2020 FROM 17:00 HOURS TO 22:00 HOURS.

2. ALL SIGNING, STRIPING, AND TRAFFIC CONTROL DEVICES SHALL CONFORM TO THE (CURRENT) STATE OF CALIFORNIA DEPARTMENT OF TRANSPORTATION (CALTRANS) STANDARD PLANS AND STANDARD SPECIFICATIONS, CALIFORNIA MUTCD, AND ANY ADDENDUMS THERETO, AND AS SHOWN ON THESE PLANS, SYMBOLS AND ABBREVIATIONS USED ARE SHOWN ON CALTRANS STANDARD PLANS.
3. THERE WILL BE NO INTERFERENCE WITH TRAFFIC SIGNALS OR CROSSWALKS.
4. CONES WILL BE 28" MINIMUM HEIGHT AND HAVE REFLECTORIZED SLEEVES FOR NIGHT WORK.
5. POLICE WILL DIRECT TRAFFIC IF NECESSARY.

TCP FOR:	HOW TO GET AWAY WITH MURDER
LOCATION:	FULL CLOSURE OF GORDON ST FROM FOUNTAIN ST TO LEXINGTON ST LOS ANGELES, CALIFORNIA
CONTACT:	TIM HILLMAN PH# 213-712-1637
	JCL TRAFFIC SERVICES (213) 622-9775 C31-CA Lic # 805357
DATE / REVISIONS	DRAFTER: MARIO MENJIVAR
	SCALE: N.T.S.
	FILM LA: CP

Permit #F00161268-A

Ⓢ TRAFFIC SIGNAL

● TRAFFIC CONE

TYPE I W/ SIGN

FLASHING ARROW SIGN (FAS)

ALL TRAFFIC CONTROL WILL BE INSTALLED TO MEET OR EXCEED THE LATEST CA-MUTCD MINIMUM REQUIREMENTS

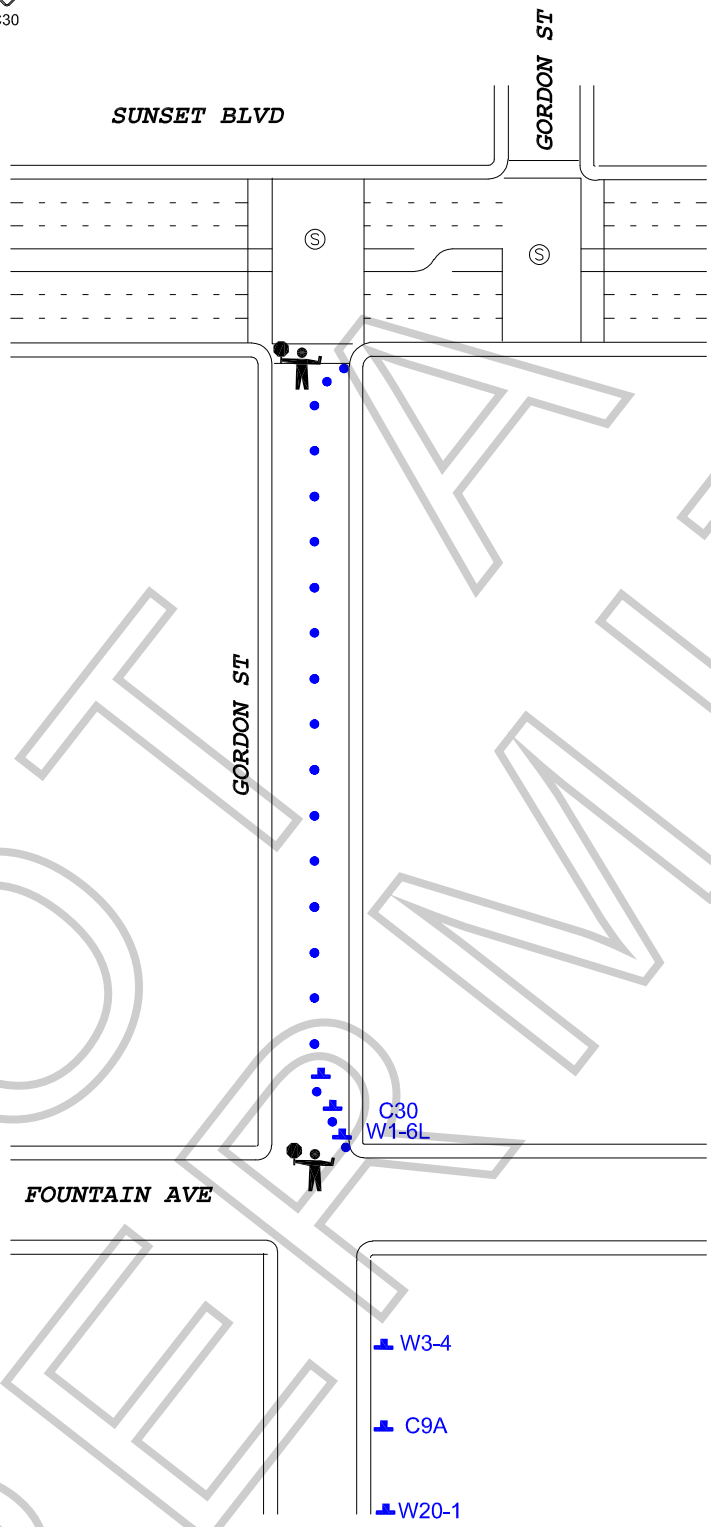

NOT A PERMIT

WORK ZONE TRAFFIC CONTROL PLAN
GENERAL NOTES

1. DATE/TIME: 1-30-2020 FROM 06:00 HOURS TO 18:00 HOURS.

2. ALL SIGNING, STRIPING, AND TRAFFIC CONTROL DEVICES SHALL CONFORM TO THE (CURRENT) STATE OF CALIFORNIA DEPARTMENT OF TRANSPORTATION (CALTRANS) STANDARD PLANS AND STANDARD SPECIFICATIONS, CALIFORNIA MUTCD, AND ANY ADDENDUMS THERETO, AND AS SHOWN ON THESE PLANS, SYMBOLS AND ABBREVIATIONS USED ARE SHOWN ON CALTRANS STANDARD PLANS.
3. THERE WILL BE NO INTERFERENCE WITH TRAFFIC SIGNALS OR CROSSWALKS.
4. CONES WILL BE 28" MINIMUM HEIGHT AND HAVE REFLECTORIZED SLEEVES FOR NIGHT WORK.
5. POLICE WILL DIRECT TRAFFIC IF NECESSARY.

TCP FOR:	ABC STUDIOS: "HOW TO GET AWAY WITH MURDER"
LOCATION:	E/S CURB AND ADJACENT LANE OF GORDON ST FROM SUNSET BLVD TO FOUNTAIN LOS ANGELES, CALIFORNIA
CONTACT:	TIM HILLMAN PH# 213-712-1637
	JCL TRAFFIC SERVICES (213) 622-9775 C31-CA Lic # 805357
DATE / REVISIONS	DRAFTER: MARIO MENJIVAR
	SCALE: N.T.S.
	FILM LA: CP

Permit #F001612684A

W20-1 ROAD WORK AHEAD | W20-4 ONE LANE ROAD AHEAD | C9A | W3-4 BE PREPARED TO STOP | W1-6 (LT) | C30 LANE CLOSED

SYMBOL LEGEND
= 28" TRAFFIC CONE / 36" DELINEATOR
= TYPE I BARRICADE W/ SIGN
= FLASHING ARROW BOARD
= HIGH LEVEL WARNING DEVICE
= SIGNALIZED INTERSECTION
= EXISTING DRIVEWAY
= DIRECTION OF TRAFFIC

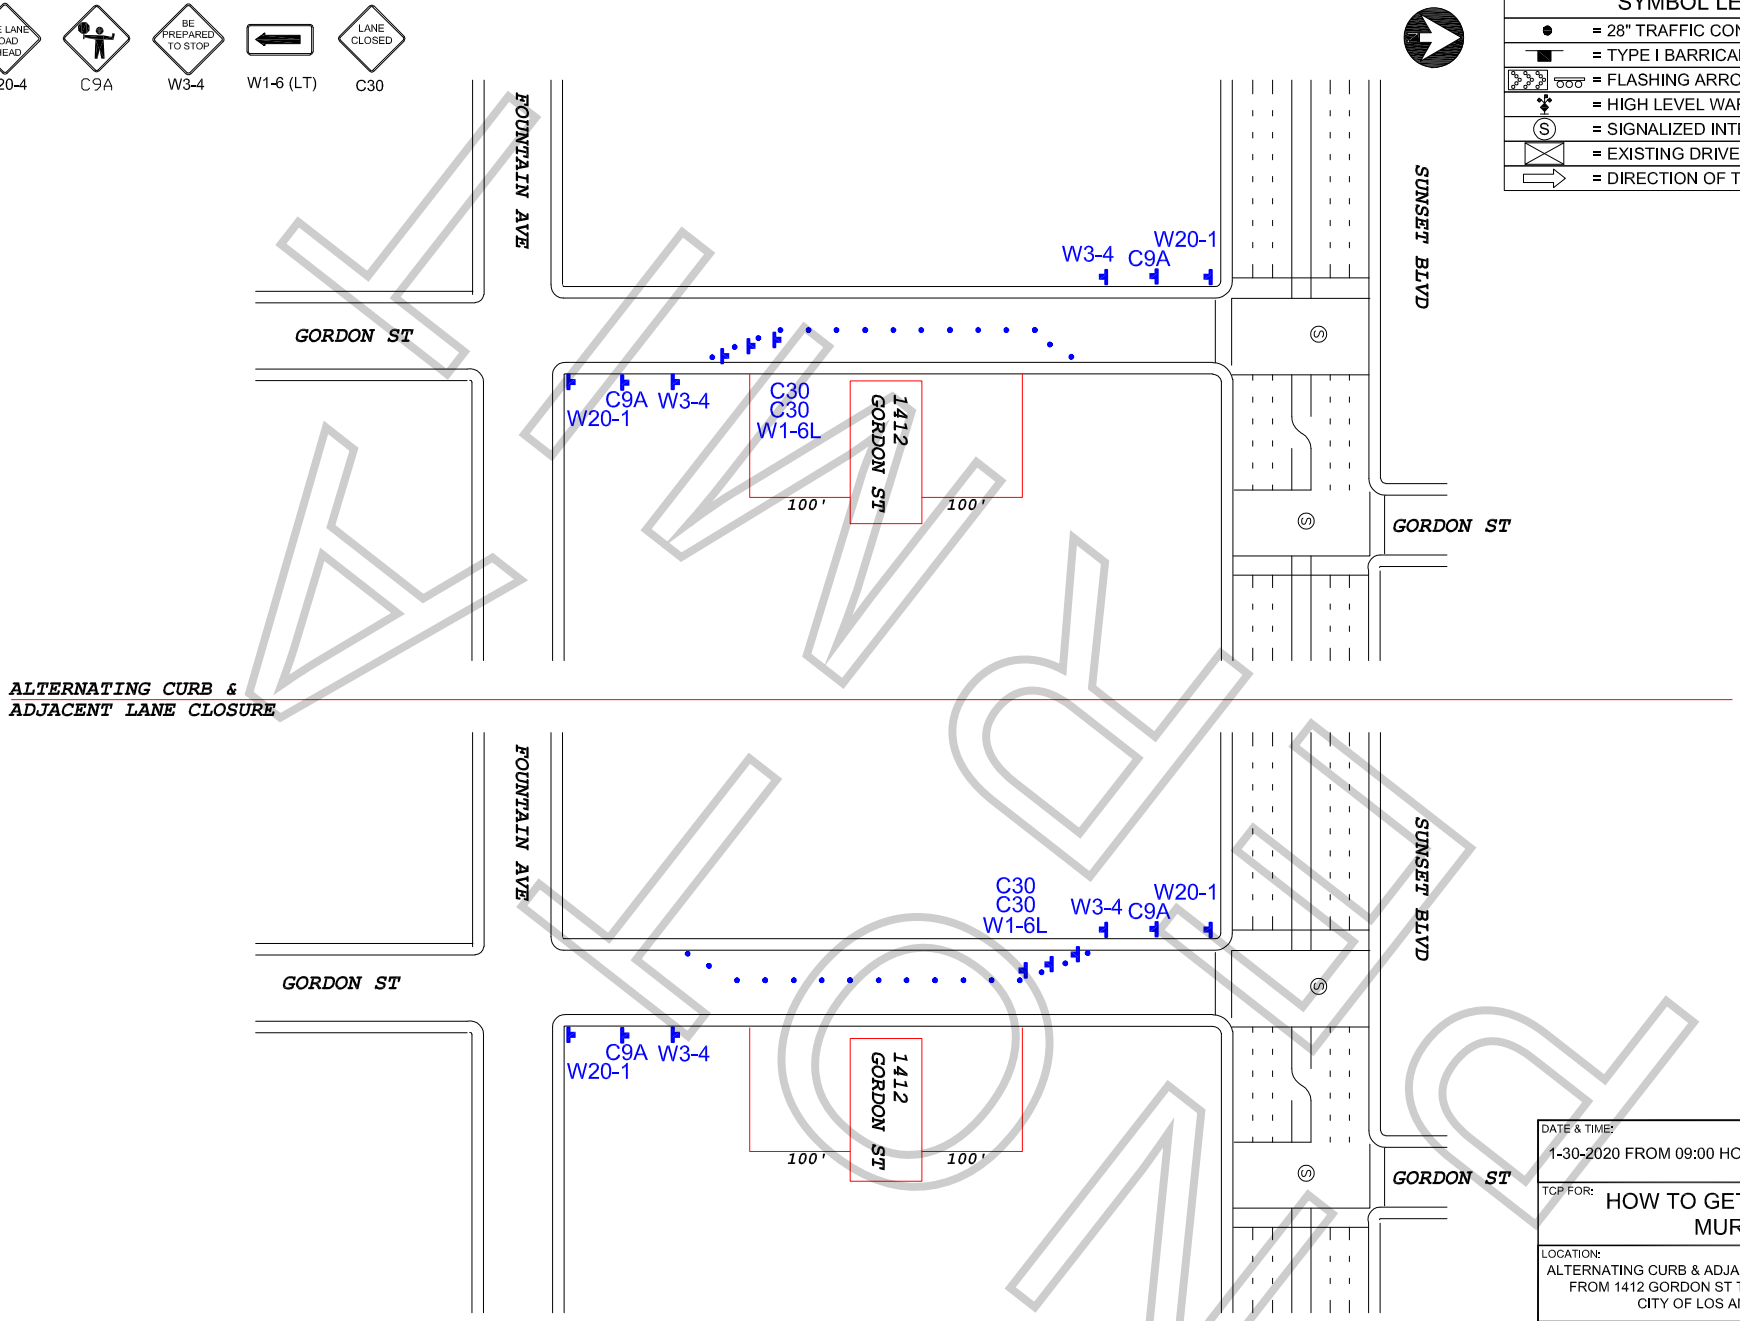

WORK ZONE TRAFFIC CONTROL PLAN GENERAL NOTES

1. ALL SIGNING, STRIPING, AND TRAFFIC CONTROL DEVICES SHALL SHALL BE IN ACCORDANCE WITH THE LASTEST EDITIONS OF THE CALIFORNIA MANUAL ON UNIFORM TRAFFIC CONTROL DEVICES (CAMUTCD), W.A.T.C.H. MANUAL, CALTRANS STANDARDS PLANS, CALTRANS STANDARD SPECIFICATIONS, AND/OR AS DIRECTED BY THE PERMIT ENGINEER.
2. THERE WILL BE NO INTERFERENCE WITH TRAFFIC SIGNALS OR CROSSWALKS.
3. CONES WILL BE 28" MINIMUM HEIGHT AND HAVE REFLECTORIZED SLEEVES FOR NIGHT WORK.
4. POLICE WILL DIRECT TRAFFIC IF NECESSARY.

ALL TRAFFIC CONTROL WILL BE INSTALLED TO MEET OR EXCEED THE MOST CURRENT CAMUTCD AND WATCH MINIMUM REQUIREMENTS

DATE & TIME:
1-30-2020 FROM 09:00 HOURS TO 17:00 HOURS.

TCP FOR:
HOW TO GET AWAY WITH MURDER

LOCATION:
ALTERNATING CURB & ADJACENT LANE - GORDON ST
FROM 1412 GORDON ST TO 100' NORTH/SOUTH
CITY OF LOS ANGELES, CA

TCP PREPARED BY:
JCL TRAFFIC SERVICES
500 S. GREENWOOD AVE
MONTEBELLO, CA 90640
Ph: (213) 622-9775
C31-CA Lic # 805357

CONTACT(S):
TIM HILLMAN
PH# 213-712-1637

DATE	REVSIONS

DRAFTER: M. MENJIVAR
SCALE: N.T.S.
FILM LA: CODY PENWELL
SHEET: 1 OF 1